



MEZZ LOADS
DEAD LOAD = 6.5 KN/M2
LIVE LOAD = 8.0 KN/M2 FOR STORAGE AREA
= 3.00 KN/M2 FOR OFFICE AREA

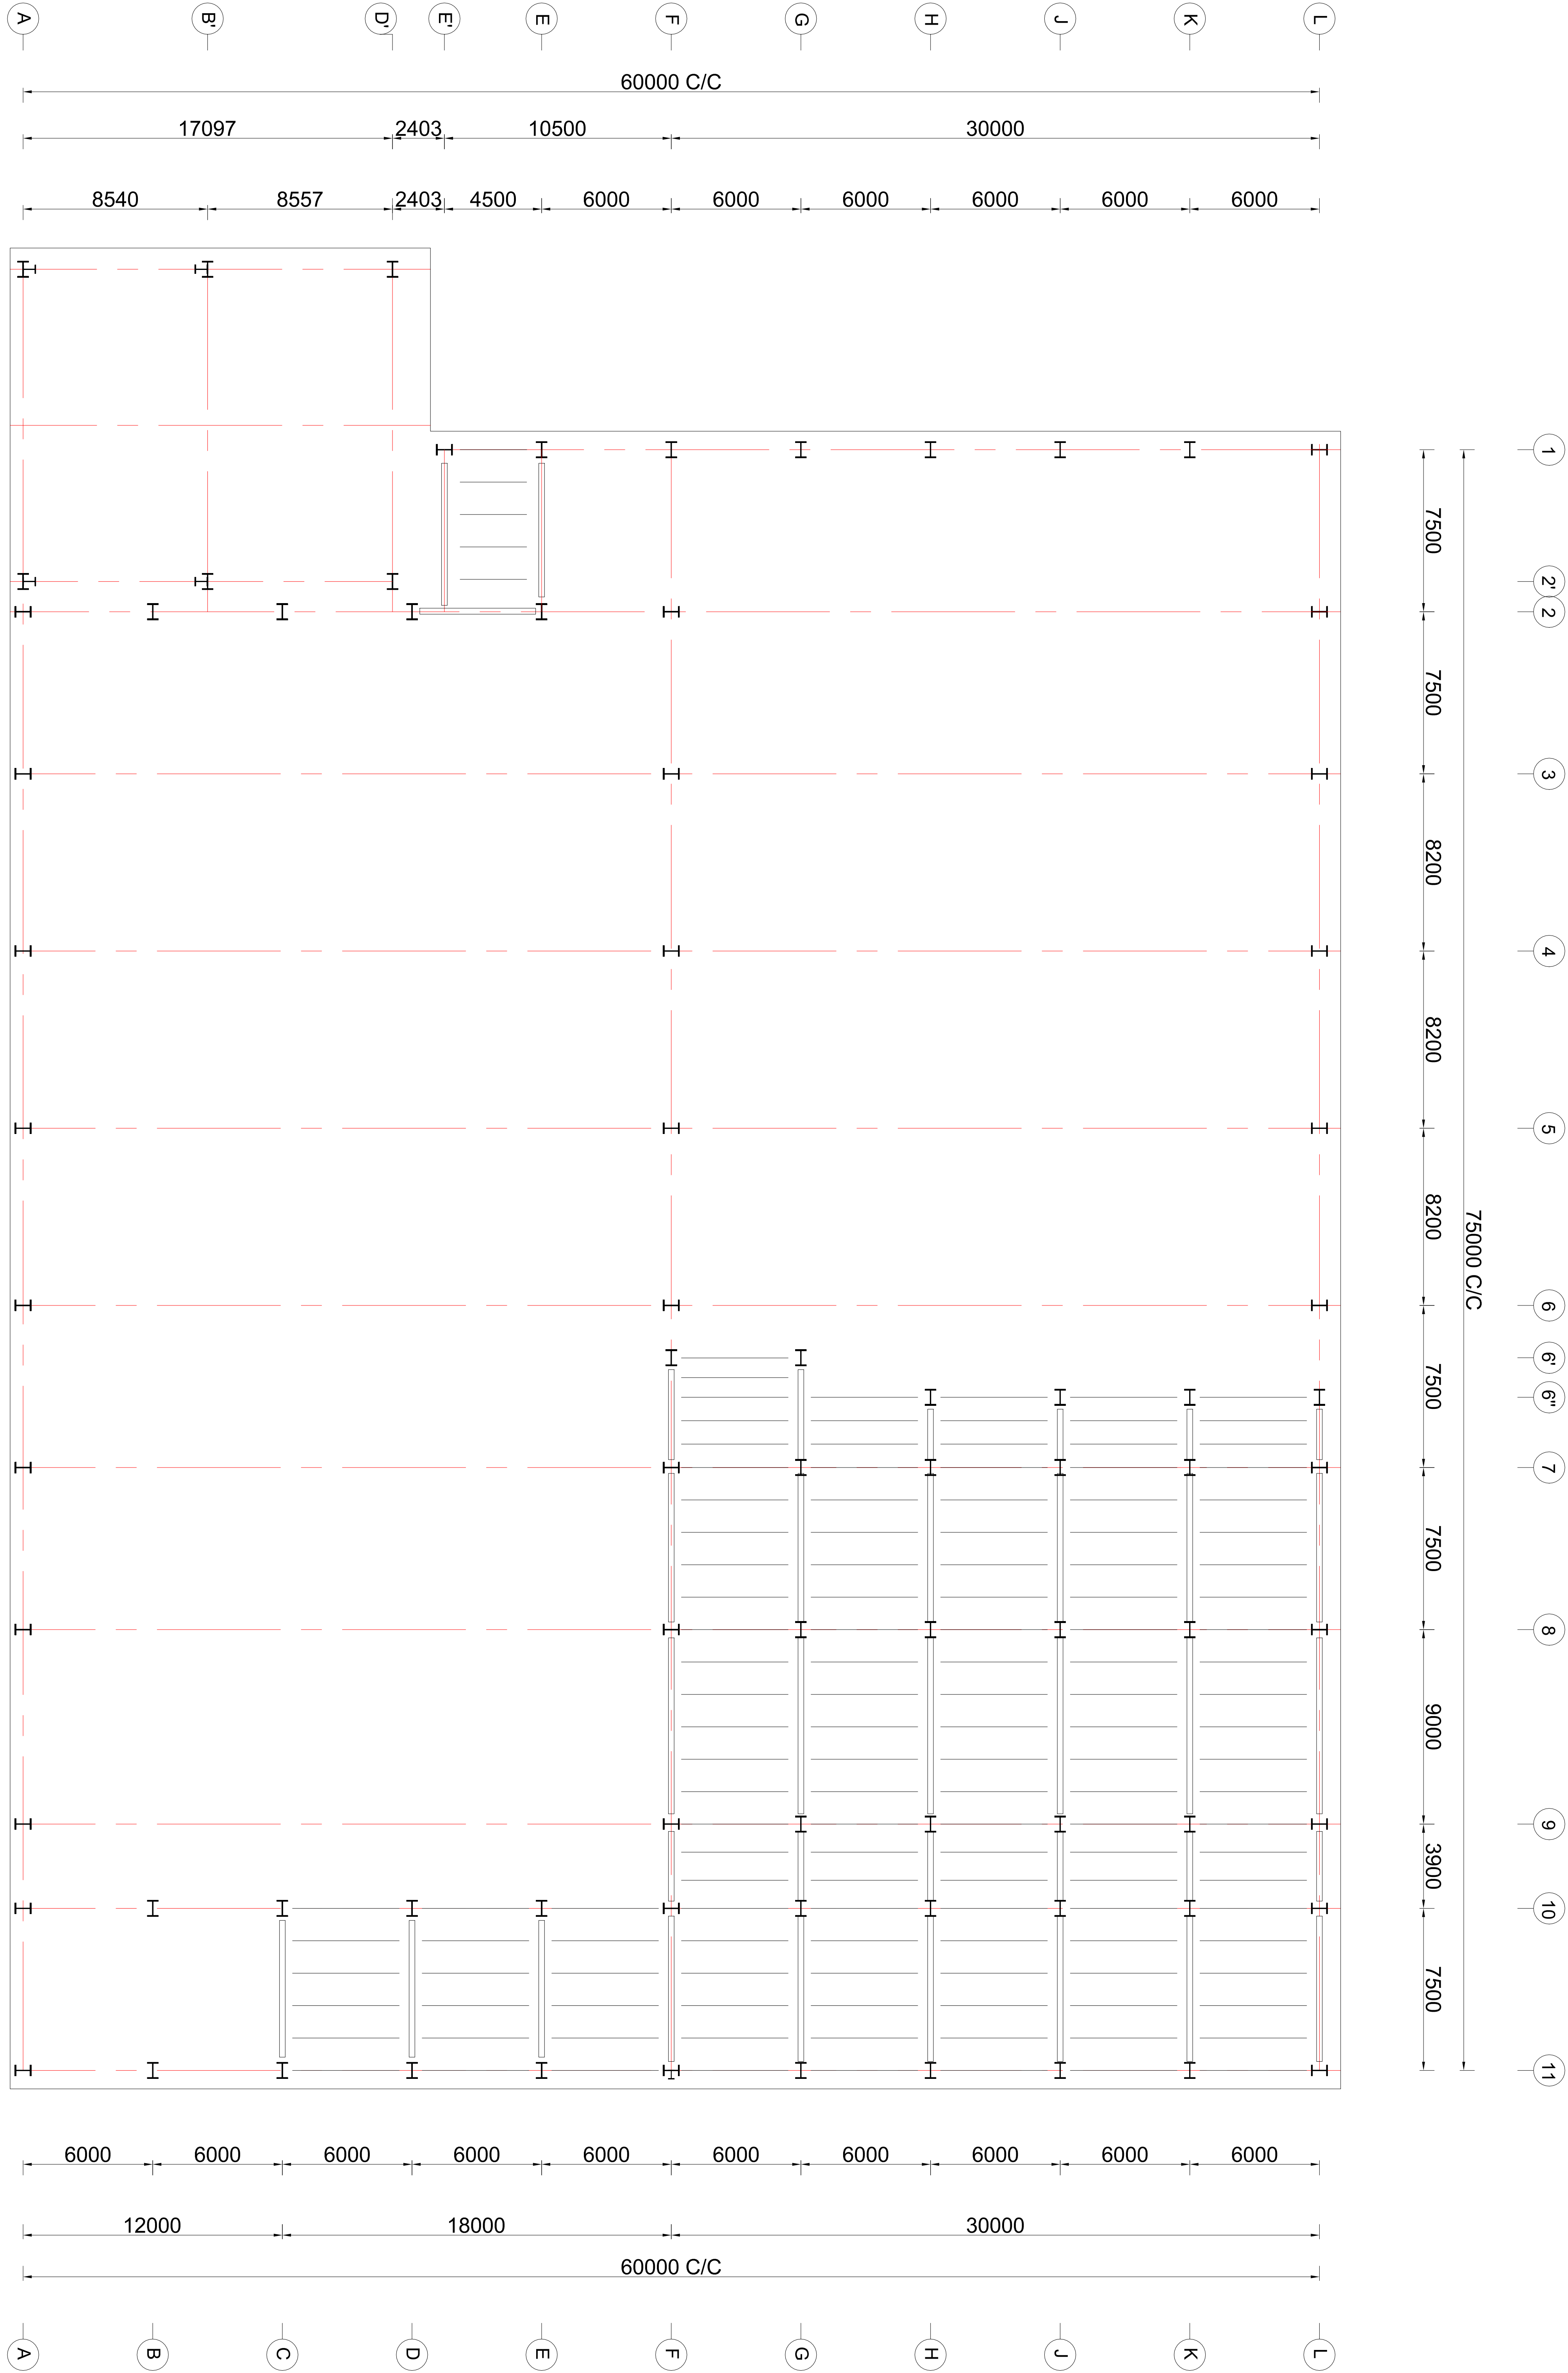

MEZZANINE LAYOUT PLAN

- NOTES:**
1. All dimensions are in MILLIMETERS .
 2. This is a PROPOSAL DRAWING ONLY, NOT for CONSTRUCTION.

				QUOTE NO. : G2-19-017			
				REV. NO. : 00			
				BLDG. NO. : B01			
				BLDG. NAME :			
CUSTOMER :							
PROJECT NAME :							
DDRN. BY	DATE	CHK. BY	DATE	SHEET NO.			
MSH	02/4/2019	AAL	18/04/2019	2 / 8			